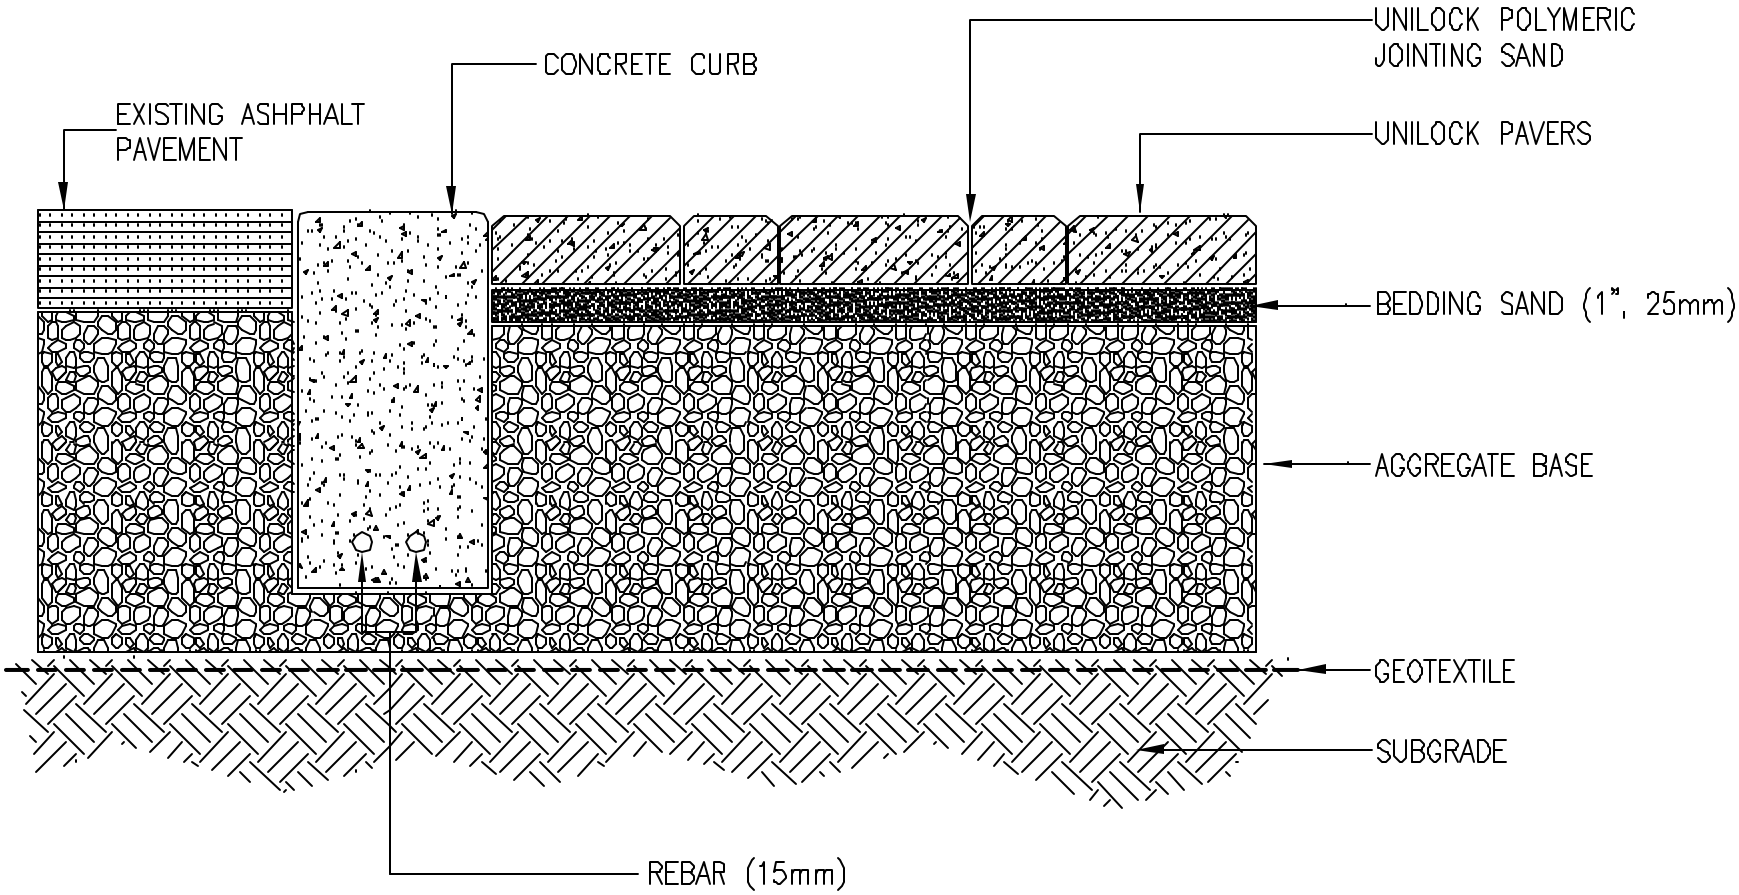

UNILOCK
Designed to be a step ahead™
1 • 800 • UNILOCK
TORONTO • NEW YORK
CHICAGO • DETROIT • BUFFALO
CLEVELAND

PAVER DETAIL
Cross Section

PAVERDET1.DWG